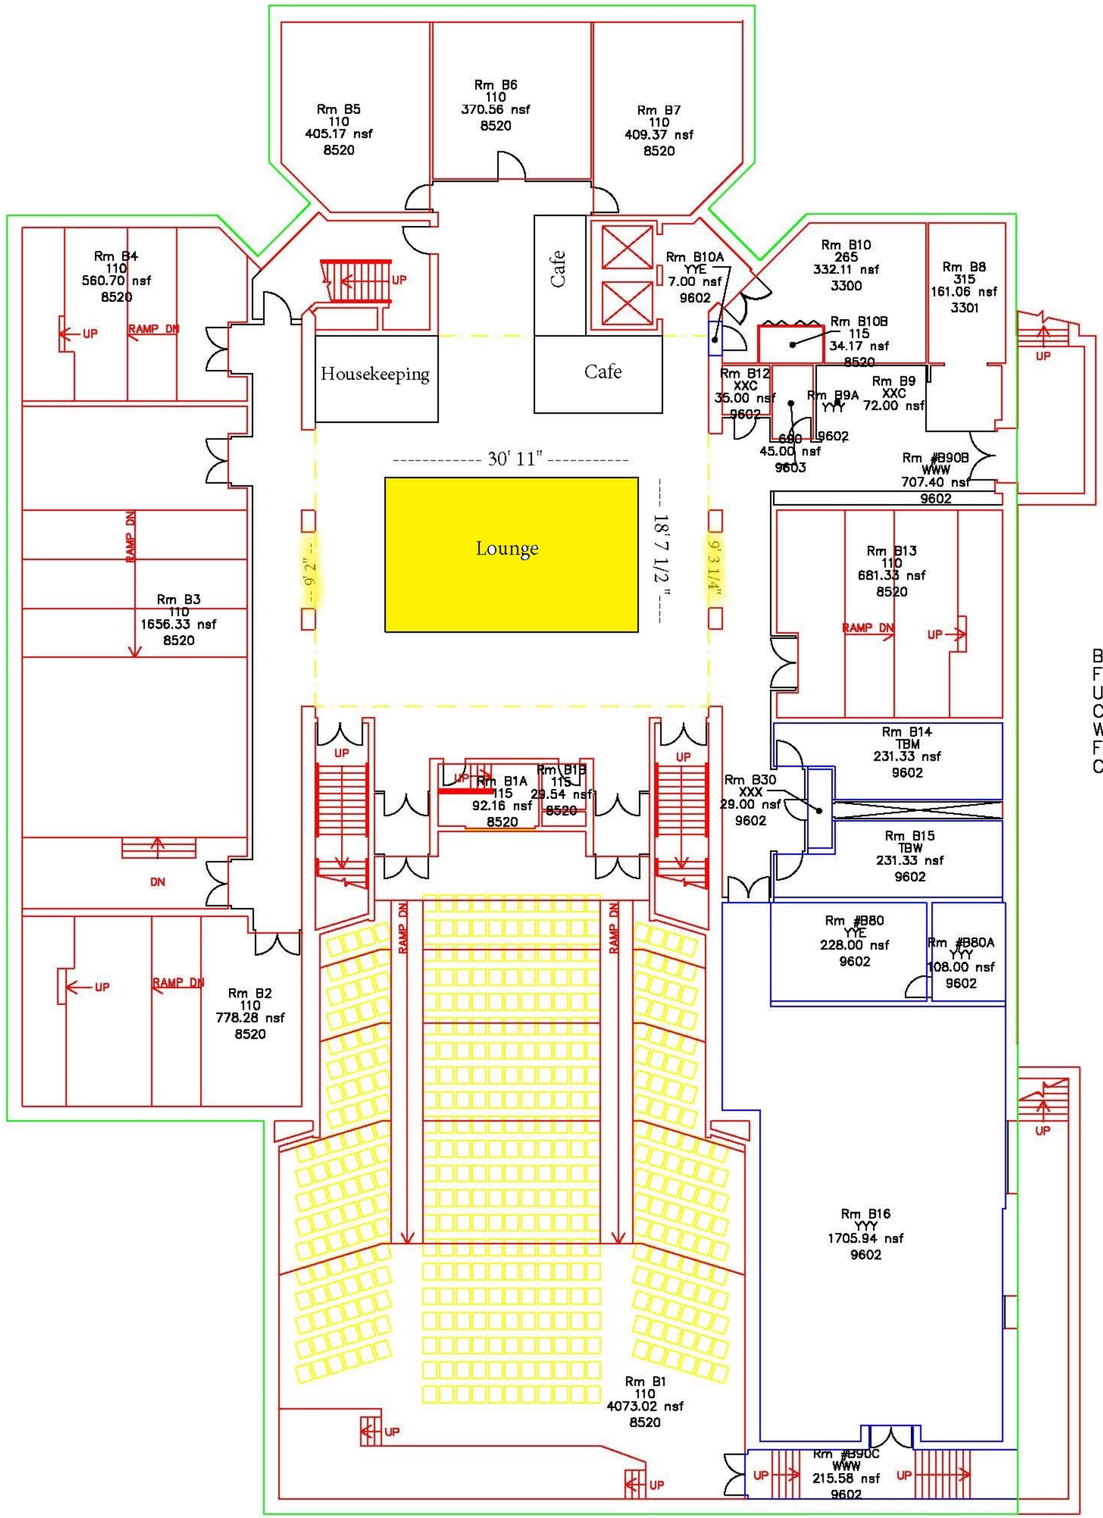

THESE MATERIALS ARE SUPPLIED BY THE UNIVERSITY OF PENNSYLVANIA DIVISION OF FACILITIES & REAL ESTATE SERVICES AS A STARTING POINT FOR MEASUREMENT AND VERIFICATION OF THE DATA PRESENTED. THE UNIVERSITY OF PENNSYLVANIA MAKES NO REPRESENTATIONS OR WARRANTIES, WHETHER EXPRESS OR IMPLIED AS TO THE ACCURACY OF INFORMATION THAT HAS BEEN SUPPLIED, WHETHER BY CAD FILES OR OTHERWISE. IT IS THE CONTRACTOR'S, ARCHITECT'S AND/OR ENGINEER'S RESPONSIBILITY TO VERIFY THE ACCURACY AND COMPLETENESS OF ALL SUPPLIED INFORMATION.

LEGEND - ROOM TAGS
ROOM NUMBER
ARCH USE CODE
NET SQUARE FOOTAGE
ORG CODE

Building : Meyerson Hall
Floor: Basement

Usable:	11341.72 SF
Common Area:	6132.33 SF
Walls/Shafts/Core VP:	2037.23 SF
Floor Gross:	19511.28 SF
Construction Gross:	19511.28 SF

LAYERS:

DRAWING NAME:
340FLRB.DWG

DISK TYPE:
CD/ZIP/3.5"

FOR PLANNING USE ONLY. DIMENSIONS MAY VARY FROM FIELD CONDITIONS.

DIVISION OF FACILITIES AND REAL ESTATE SERVICES
3101 WALNUT ST.
PHILADELPHIA, PA.
19104-6280
PHONE: 215-898-6700
UNIVERSITY OF PENNSYLVANIA

MEYERSON HALL
BASEMENT FLOOR

DRAWN BY:
DATE:
SCALE: As Noted
0' 2' 4' 6' 8' 10'

REVISIONS MADE:

Date:	By:

REVISION APPROVED:

SHEET NUMBER:
A-6